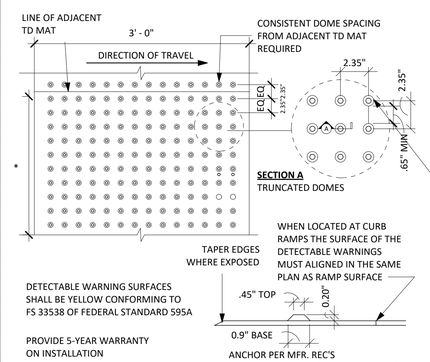

13 ACC DETECTABLE WARNING (FOR REF)

1" = 1'-0"

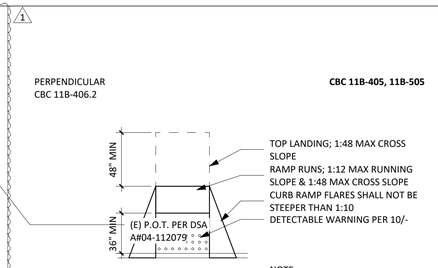

9 CURB CUT (FOR REF)

3/16" = 1'-0"

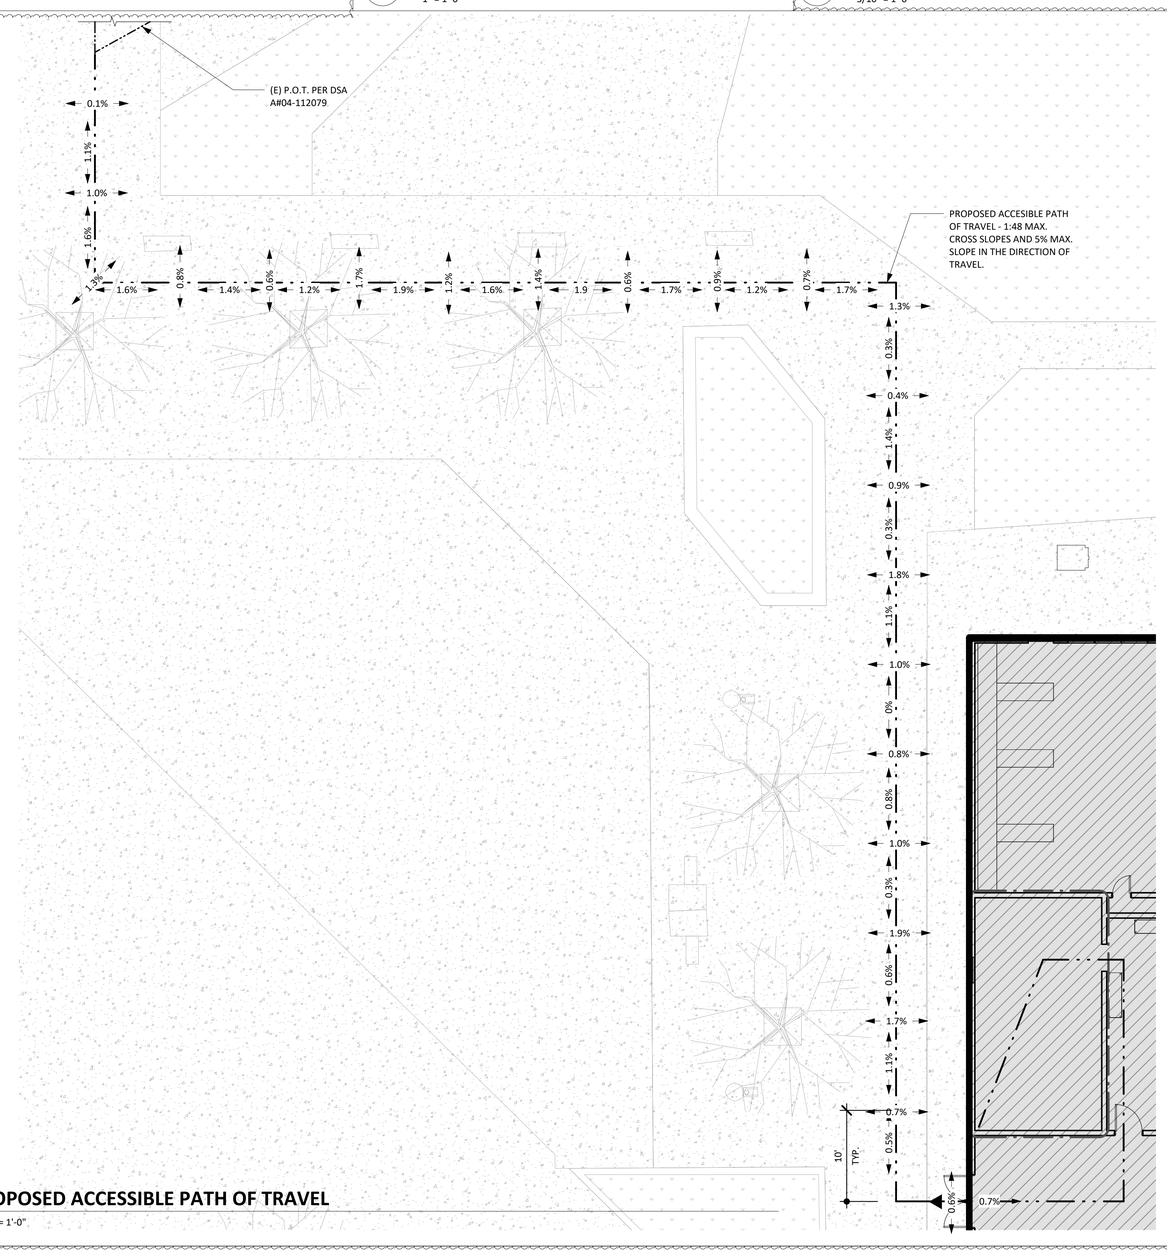

20 PROPOSED ACCESSIBLE PATH OF TRAVEL

1/8" = 1'-0"

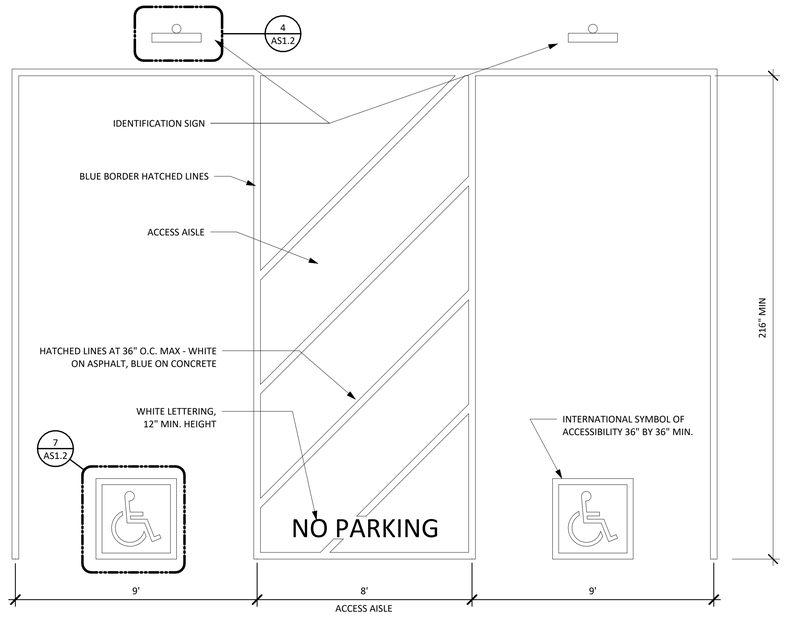

6 TYPICAL ACCESSIBLE PARKING STALL STRIPING (FOR REFERENCE)

3/8" = 1'-0"

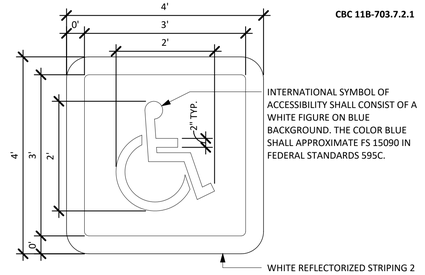

INTERNATIONAL SYMBOL OF ACCESSIBILITY
FIG. 11B-703.7.2.1

7 ACC PKG ISA SYMBOL (FOR REF)

3/4" = 1'-0"

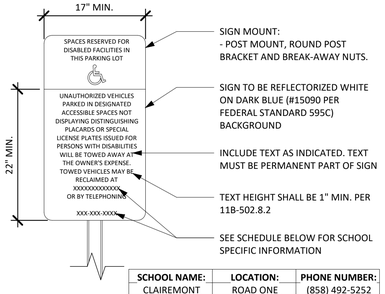

SCHOOL NAME:	LOCATION:	PHONE NUMBER:
CLAIREMONT	ROAD ONE	(858) 492-5252
	TOWING	

8 ACC PKG TOW-AWAY SIGN (FOR REF)

1" = 1'-0"

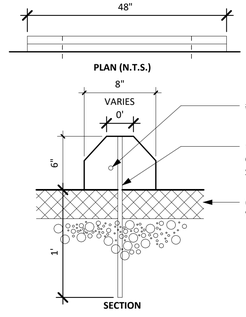

3 CONCRETE WHEEL STOP (FOR REF)

1 1/2" = 1'-0"

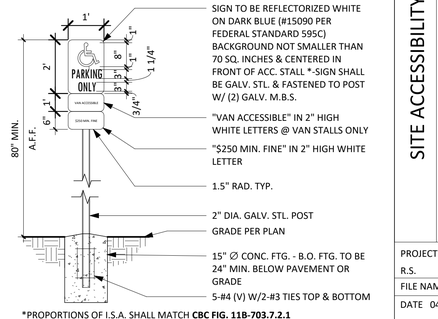

*PROPORTIONS OF I.S.A. SHALL MATCH **CBC FIG. 11B-703.7.2.1**

4 ACC PKG PAVEMENT SIGNAGE (FOR REF)

1/2" = 1'-0"

DSA

FOR DSA REVIEW ONLY - NOT FOR CONSTRUCTION

LICENSED ARCHITECT — BARRICK OLIVER — No. 31221 — REN. MAY 31, 25 — STATE OF CALIFORNIA

obr ARCHITECTURE & ART EVENT

ARCHITECT/CONSULTANT

SAN DIEGO UNIFIED SCHOOL DISTRICT

PREPARED FOR THE BOARD OF EDUCATION

PREPARED BY THE obrARCHITECTURE 2419 EL CAJON BLVD, SAN DIEGO, CA 92104

SITE ACCESSIBILITY DETAILS

SAN DIEGO UNIFIED SCHOOL DISTRICT
KITCHEN MODIFICATIONS GROUP 6
CLAIREMONT HIGH SCHOOL
4150 UTE DR, SAN DIEGO, CA 92117
DSA SUBMITTAL SET

PROJECT NO. SDUF-006A
R.S. A.P.
FILE NAME
DATE 04/09/2025

REVISIONS
1 04/23/25

SHEET NO.
AS1.2

4/23/2025 2:15:22 PM Copyright obrARCHITECTURE, Inc.